GROSS AREA
1029.98sq.m.

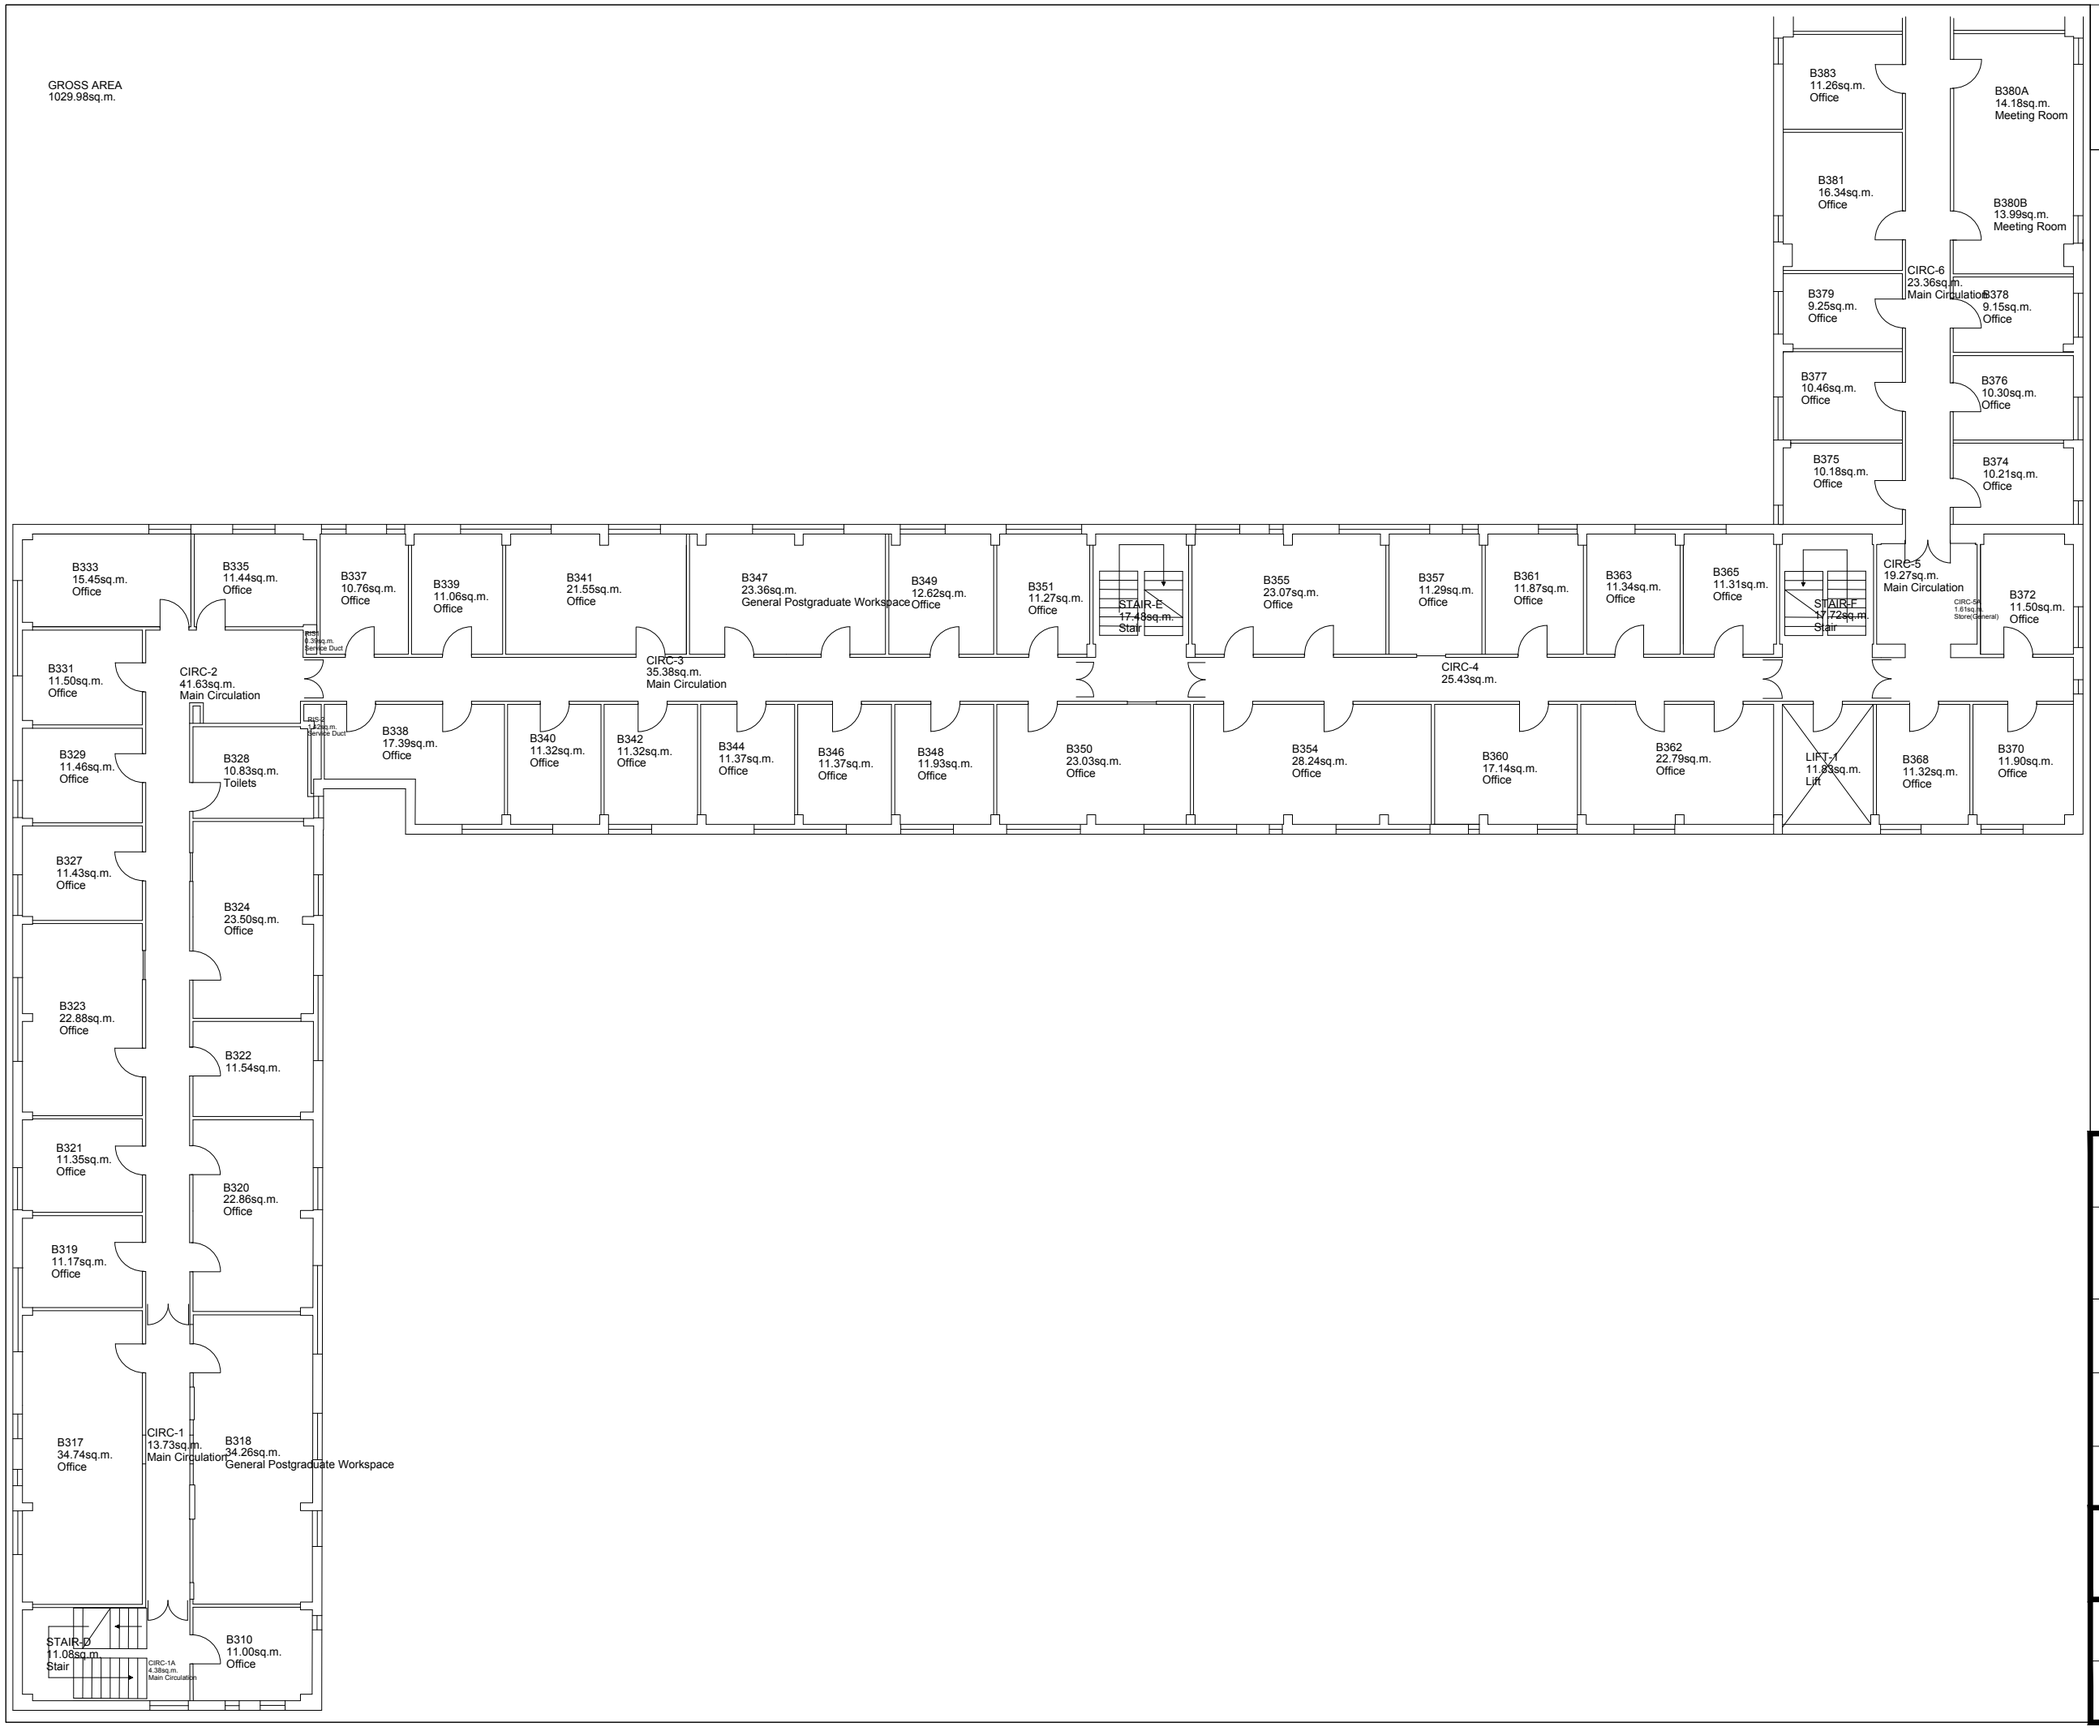

University of Sussex
Estates & Facilities Management

General Notes:

-

Status: ***EXISTING FLOOR PLAN***	
Description: ***n/a***	
Building: ***Arts Building B***	
Title: ***GENERAL LAYOUT***	
Floor Level: ***3***	Site Level: ***D***
Drawing No. (ref): ***ARTSB-3***	Revision: ***n/a***
Scale: ***NTS***	Sheet: ***1/1***
Drawn by: ***A.Verden***	Date: ***SEP 2017***