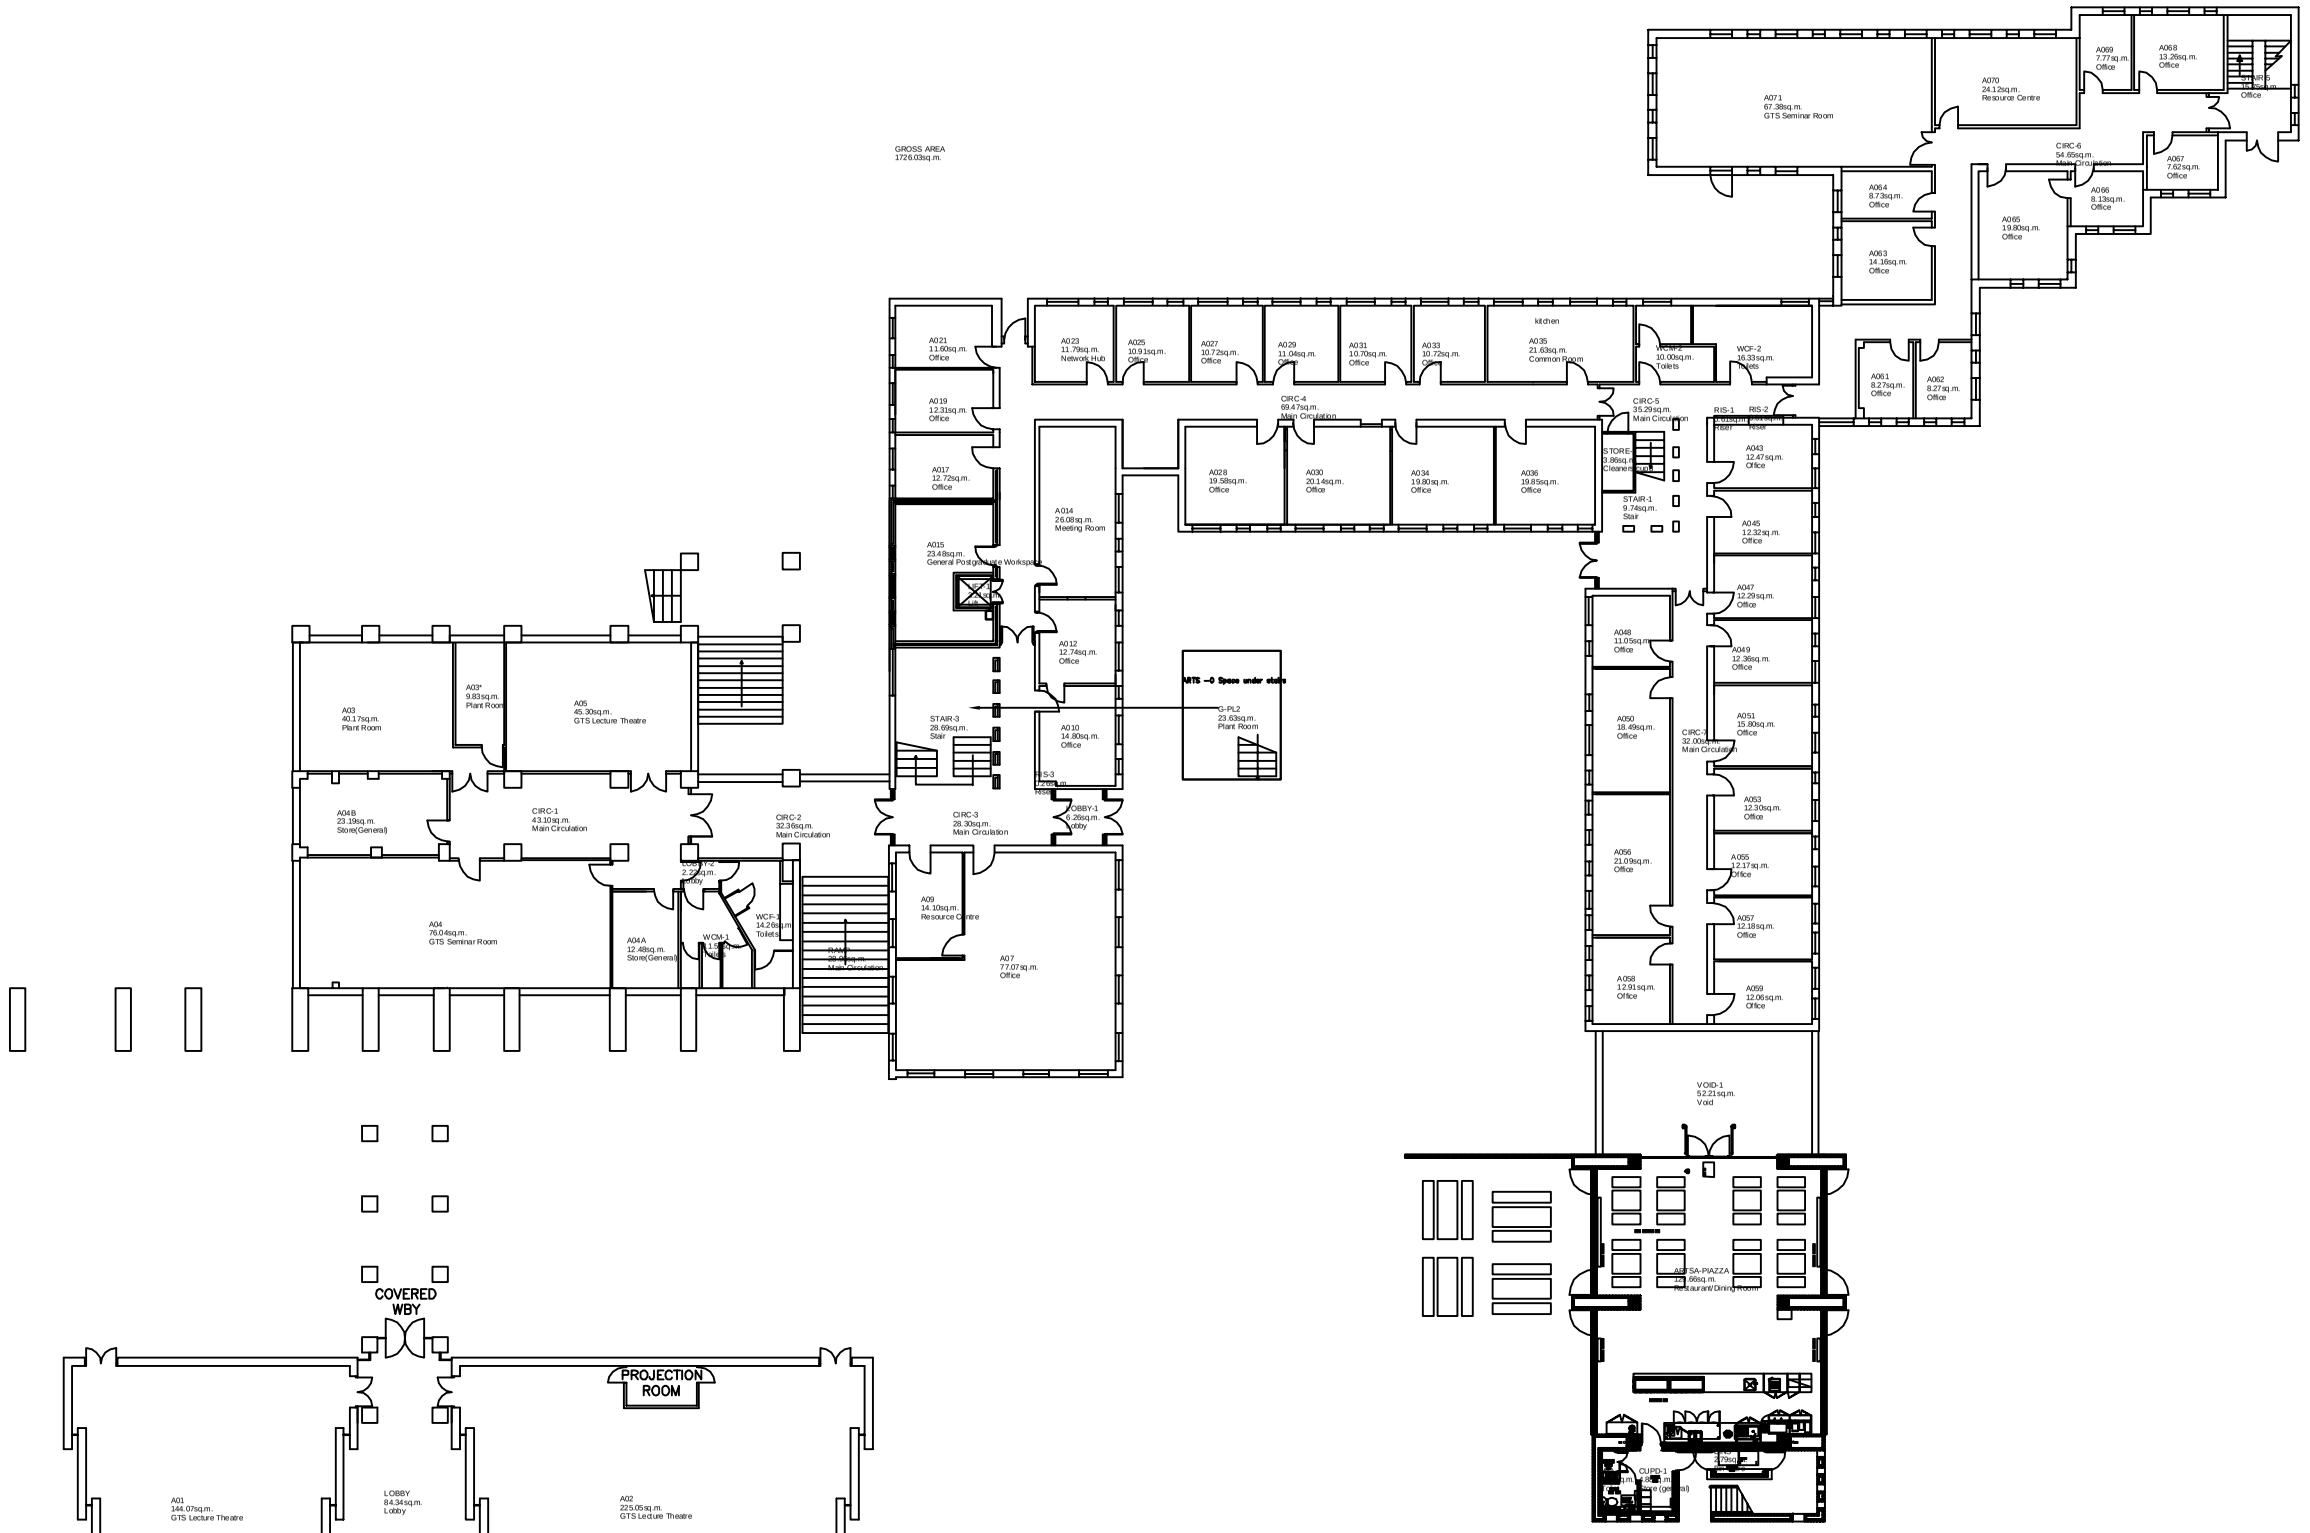


University of Sussex
Estates & Facilities Management

General Notes:

-

| | |
|---|---|
| Status: ***EXISTING FLOOR PLAN*** | |
| Description: ***n/a*** | |
| Building: ***Arts Building A*** | |
| Title: ***GENERAL LAYOUT*** | |
| Floor Level: ***0*** | Site Level: ***A*** |
| Drawing No. (ref): ***ARTSA-0*** | Revision: ***n/a*** |
| Scale: ***NTS*** | Sheet: ***1/1*** |
| Drawn by: ***A.Verden*** | Date: ***Aug 2017*** |