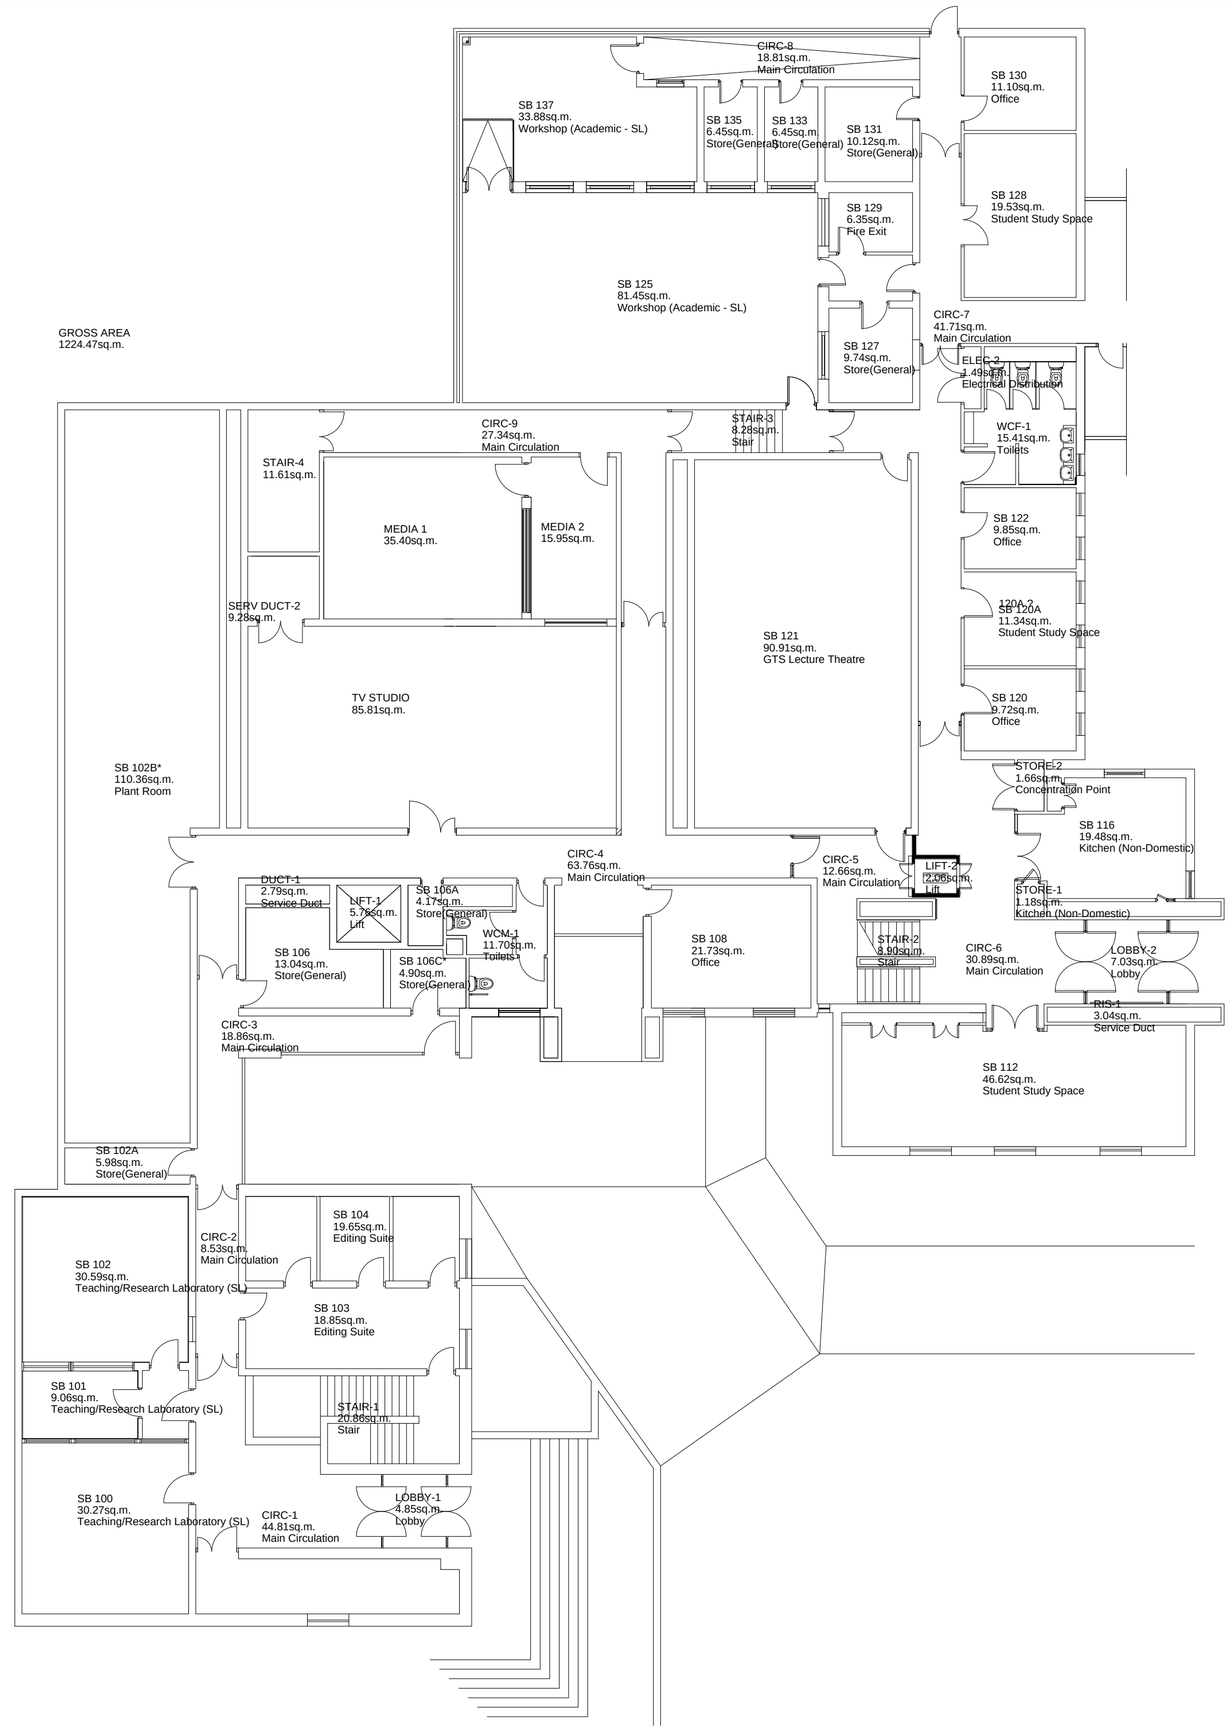

University of Sussex
Estates & Facilities Management

General Notes:

-

Status: ***EXISTING FLOOR PLAN***	
Description: ***n/a***	
Building: ***SILVERSTONE***	
Title: ***GENERAL LAYOUT***	
Floor Level: ***1***	Site Level: ***C***
Drawing No. (ref): ***EDB-1***	Revision: ***n/a***
Scale: ***NTS***	Sheet: ***1/1***
Drawn by: ***A.Verden***	Date: ***March 2014***